NOTES:

1. ARMORTEX® BULLET RESISTANT ARMOR
2. NATURAL VOICE SPACERS
3. 16 GA. PRIMED STEEL FRAME
4. ARMORTEX® BULLET RESISTANT GLAZING
5. REMOVABLE STOP 1" X 1"
6. ANCHORS AS REQUIRED (BY OTHERS) (NOT SHOWN)
7. HIGH PRESSURE BLACK LAMINATED PLASTIC SHELF
8. STAINLESS STEEL DEAL TRAY
9. STAINLESS STEEL GLAZING CAP

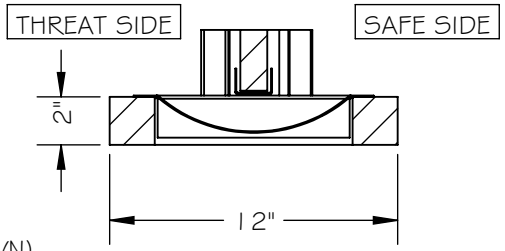

SECTION B-B
SCALE 1 : 8

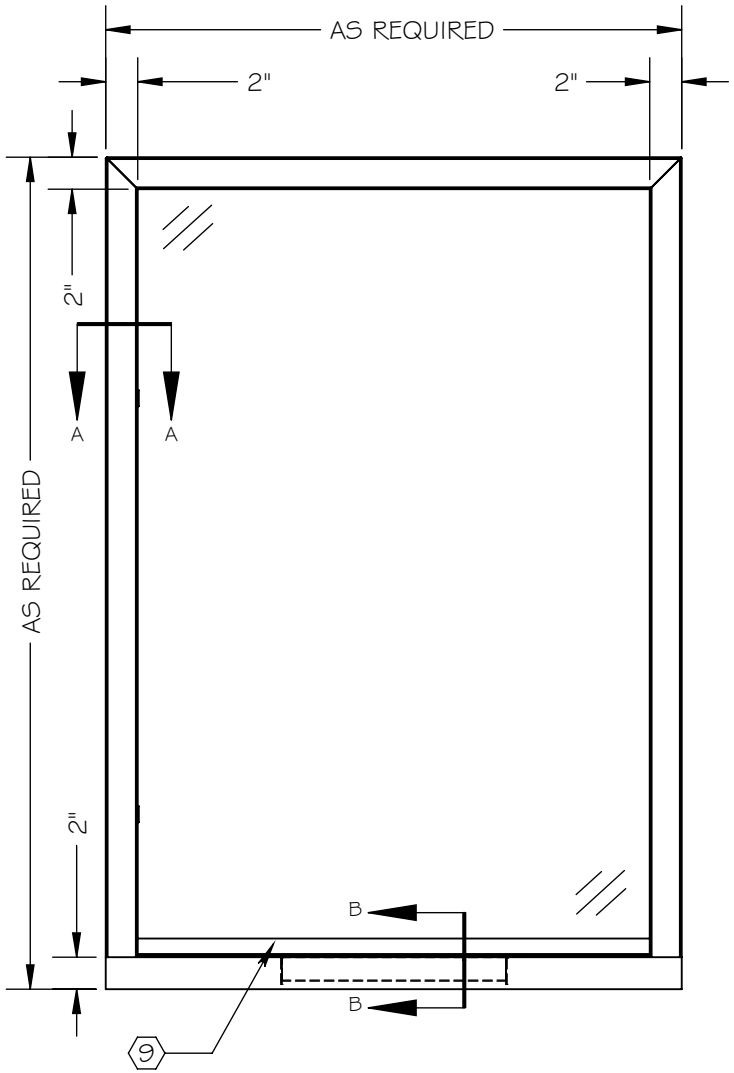

ELEVATION VIEW
SCALE 1:12

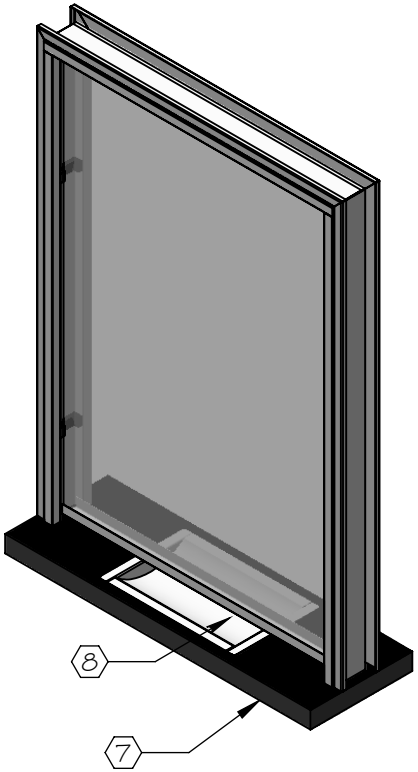

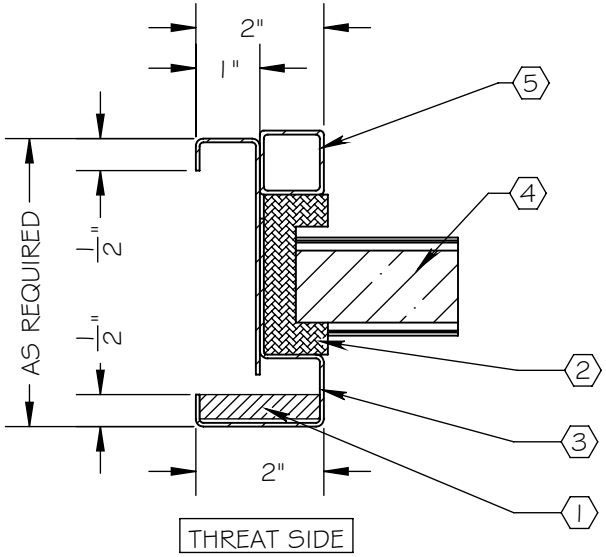

SECTION A-A
SCALE 1 : 3

SCALE: AS NOTED	TITLE: TRANSACTION WINDOW NV SPLIT FRAME	UNLESS OTHERWISE SPECIFIED:	ARMORTEX®
DATE: 06-11-2015	MODEL: WI-TW-NV-SA	DIMENSIONS ARE IN INCHES TOLERANCES: FRACTIONAL ±1/16" ANGULAR: ±1° TWO PLACE DECIMAL ±.01 THREE PLACE DECIMAL ±.005	BULLET • BLAST • FORCED ENTRY - PROTECTION PRODUCTS
DRAWN BY: M. FREEMAN	SHEET NUMBER: 1 OF 1		5926 CORRIDOR PKWY SCHERTZ, TX 78154 TEL: 210-661-8306 800-880-8306 FAX: 210-661-8308 www.armortex.com